
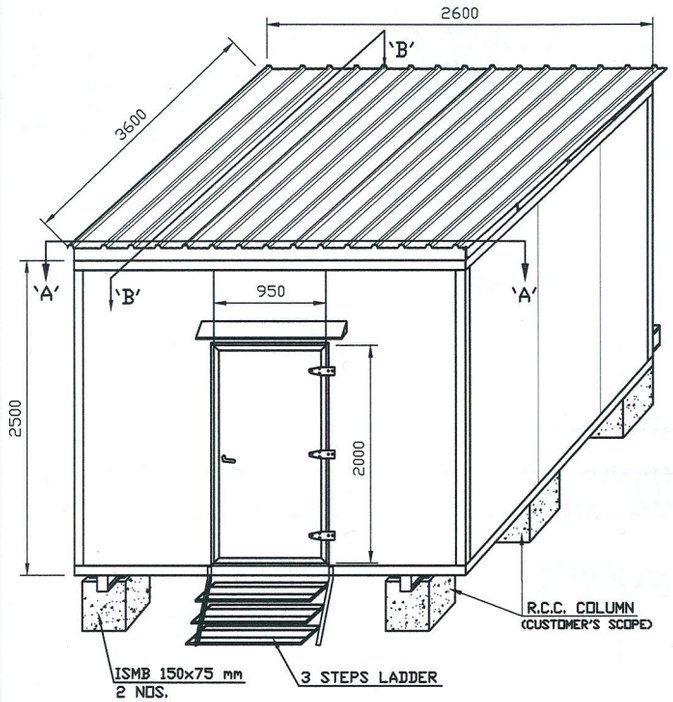


PERSPECTIVE VIEW

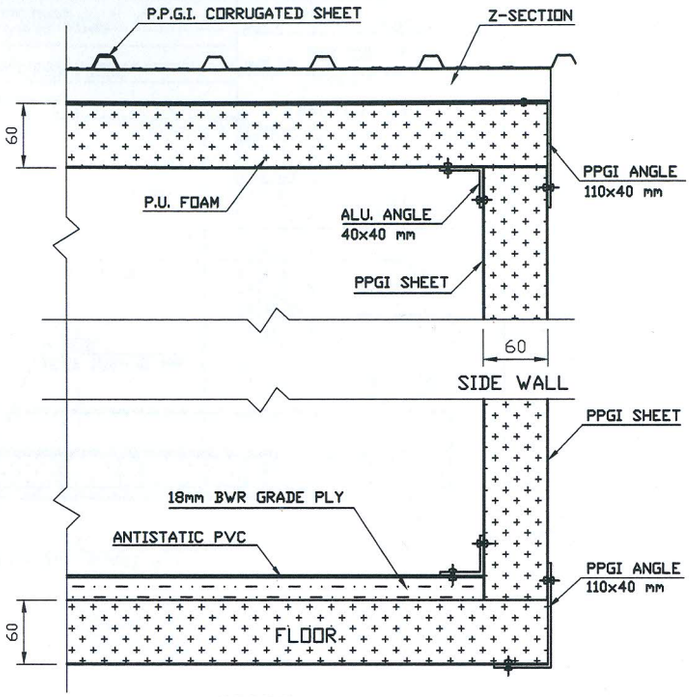

SECTION 'A-A'
SCALE 10:1

DIMENSION :
EXT : 3600x2600x2500 mm
INT : 3480x2480x2380 mm
PANEL THICKNESS : 60 mm
SKIN : 0.6mm PPGI SHEET - RAL 9002 (OUTER)
: 0.6mm PPGI SHEET - RAL 9002 (INNER)
FLASHING : 0.8mm PPGI L-ANGLES (OUTER)
2.0mm ALU. L-ANGLES (INNER)

GENERAL TOLERANCE	
1	DIM OF INSULATION BOX : ±5.0 mm (Width) & ±10.0 mm (Length)
2	SHEET THICKNESS : ±0.05 mm
3	PUF DENSITY : 40kg/m³±1.0 Kg / m³
4	PANEL WIDTH : PANEL WIDTH CAN BE CHANGED AT THE TIME OF PRODUCTION AS PER AVAILABILITY OF COIL WITHOUT APPROVAL


REV. NO.	DATE	DESCRIPTION OF CHANGE
01	19/02/21	ROOF PROJECTION FRONT & REAR SIDE INSTEAD ONLY FRONT SIDE

CAUTION :-THIS DRAWING IS PROPERTY OF ZEP INFRATECH LIMITED. ANY REPRODUCTION OF THIS IN PART OR FULL WITHOUT WRITTEN AUTHORIZATION BY ZEP INFRATECH LIMITED WOULD BE LIABLE FOR APPROPRIATE LEGAL ACTION.

ZEP INFRATECH LIMITED

PROJECT : ICON POWER	DRAWN BY: Shiv kr	SIG. & DATE 04/01/21
	CHECKED BY: S.ASWAL	
TITLE : PERSPECTIVE VIEW	APPROVED BY: R. Chauhan	
	CUSTOMER'S APPROVAL:	
DRG. NO. ZTS ICO 1 6727	FILE PATH : //D/DWG/MKT DRG/ICON/PERSPECTIVE 3.6x2.6x2.5 Mtr	
REV : 01 / SHEET : 1 OF 6	SCALE : N.T.S.	

ALL DIMENSIONS ARE IN mm

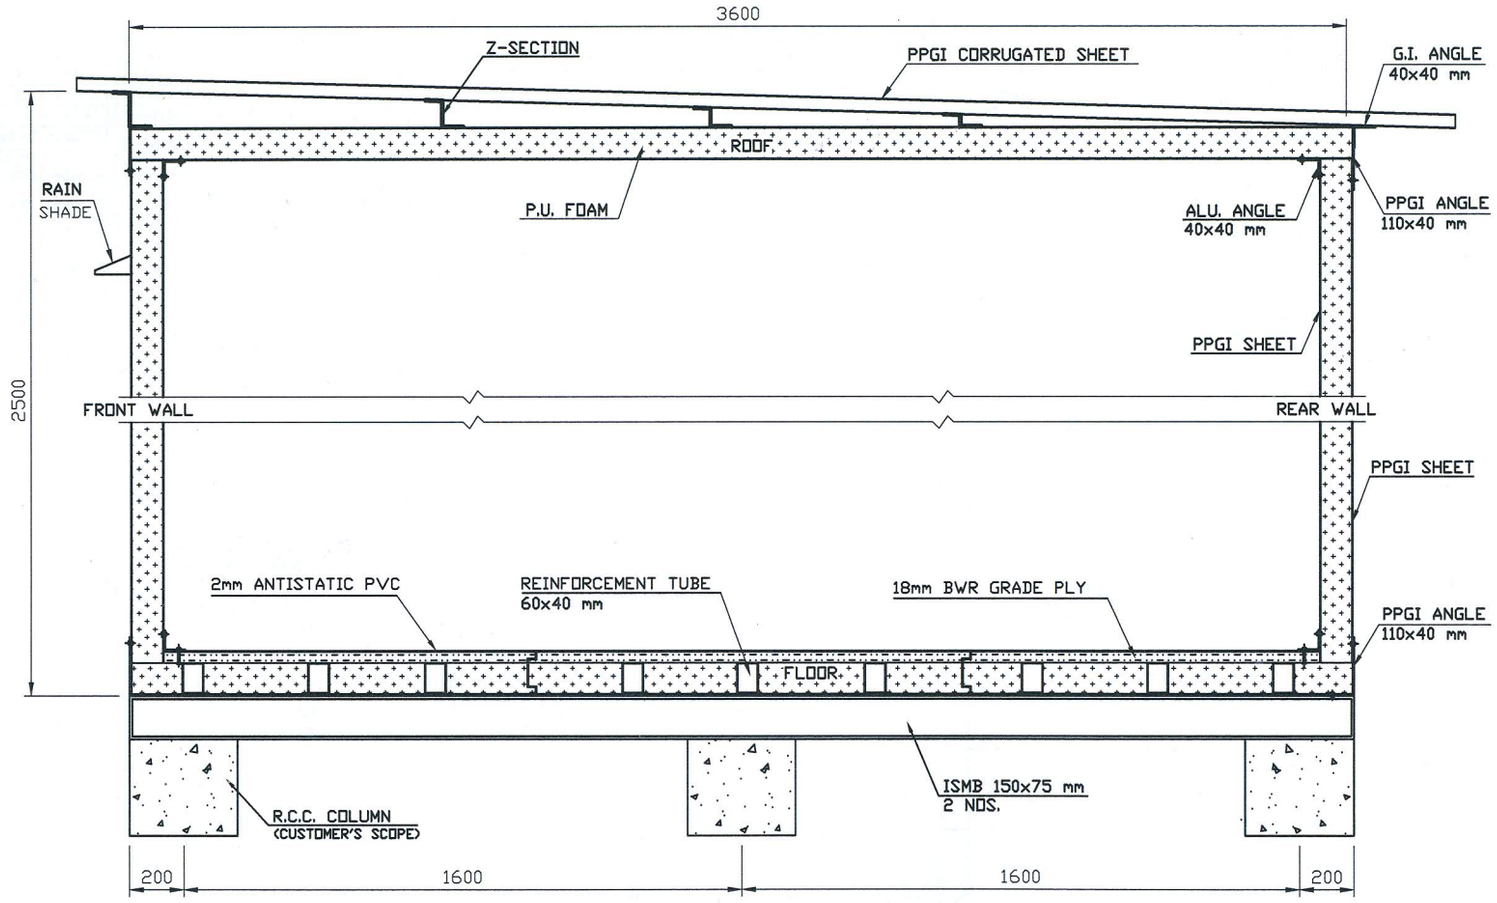

SECTION 'B-B'
SCALE 5:1

GENERAL TOLERANCE	
1	DIM OF INSULATION BOX : ±5.0 mm (Width) & ±10.0 mm (Length)
2	SHEET THICKNESS : ±0.05 mm
3	PUF DENSITY : 40kg/m³±1.0 Kg/ m³
4	PANEL WIDTH : PANEL WIDTH CAN BE CHANGED AT THE TIME OF PRODUCTION AS PER AVAILABILITY OF CDIL WITHOUT APPROVAL

REV. NO	DATE	DESCRIPTION OF CHANGE
01	19/02/21	ROOF PROJECTION FRONT & REAR SIDE INSTEAD ONLY FRONT SIDE


CAUTION :-THIS DRAWING IS PROPERTY OF ZEP INFRATECH LIMITED. ANY REPRODUCTION OF THIS IN PART OR FULL WITHOUT WRITTEN AUTHORIZATION BY ZEP INFRATECH LIMITED WOULD BE LIABLE FOR APPROPRIATE LEGAL ACTION.

ZEP INFRATECH LIMITED


PROJECT : ICON POWER		DRAWN BY: Shiv kr	SIG. & DATE 04/01/21
		CHECKED BY: S.ASWAL	
TITLE : SECTION DRAWING		APPROVED BY: R. Chauhan	
		CUSTOMER'S APPROVAL:	
DRG. NO. ZTS ICO 1 6727		FILE PATH : //D/DWG/MKT DRG/ICON/PERSPECTIVE 3.6x2.6x2.5 Mtr	
REV : 01	SHEET : 2 OF 6	SCALE : N.T.S.	

ALL DIMENSIONS ARE IN mm

F/ENGG/01 , REV 02, 10.02.12

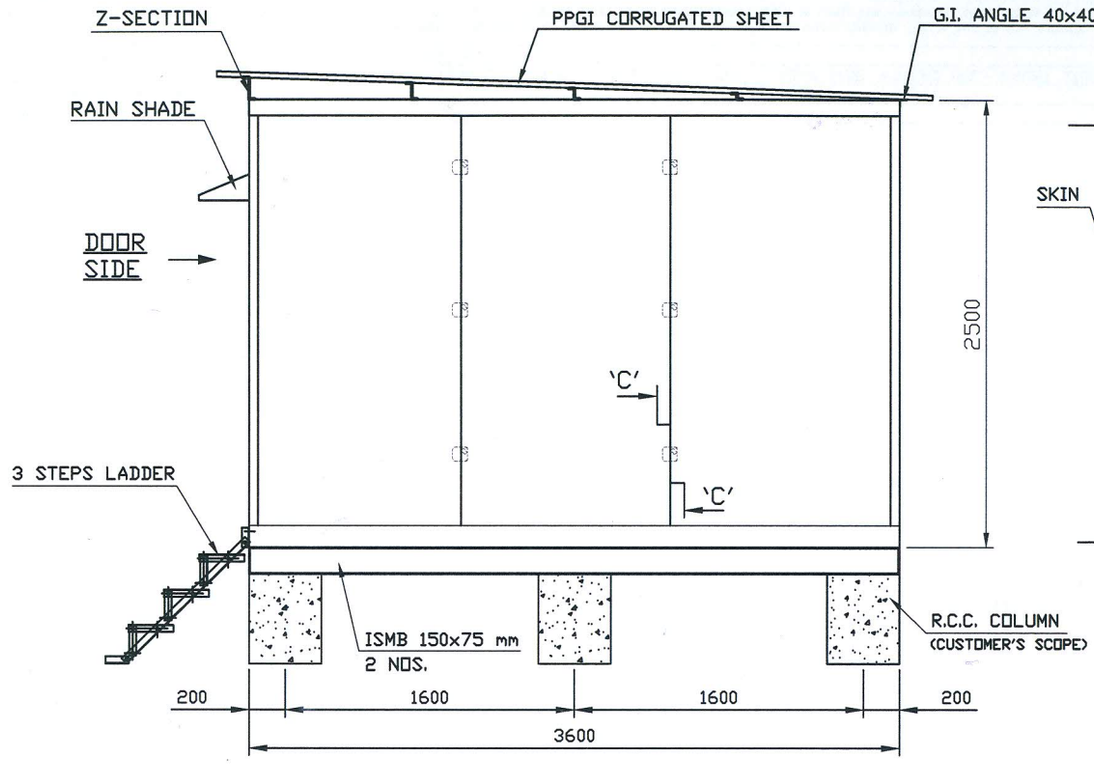

JOINT SIDE WALL
WITH CAM LOCK

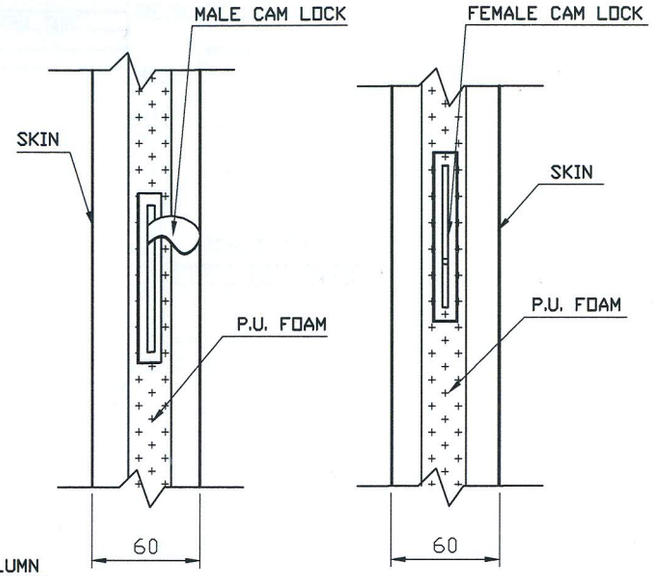

CROSS SECTION 'C-C'

GENERAL TOLERANCE	
1	DIM OF INSULATION BOX : ±5.0 mm (Width) & ±10.0 mm (Length)
2	SHEET THICKNESS : ±0.05 mm
3	PUF DENSITY : 40kg/m³±1.0 Kg/ m³
4	PANEL WIDTH : PANEL WIDTH CAN BE CHANGED AT THE TIME OF PRODUCTION AS PER AVAILABILITY OF COIL WITHOUT APPROVAL


REV. NO	DATE	DESCRIPTION OF CHANGE
01	19/02/21	ROOF PROJECTION FRONT & REAR SIDE INSTEAD ONLY FRONT SIDE

CAUTION :-THIS DRAWING IS PROPERTY OF ZEP INFRATECH LIMITED. ANY REPRODUCTION OF THIS IN PART OR FULL WITHOUT WRITTEN AUTHORIZATION BY ZEP INFRATECH LIMITED WOULD BE LIABLE FOR APPROPRIATE LEGAL ACTION.


ZEP INFRATECH LIMITED

PROJECT : ICON POWER	DRAWN BY: Shiv kr	SIG. & DATE 04/01/21
	CHECKED BY: S.ASWAL	
TITLE : SIDE VIEW WITH CAMLOCKS POSITION	APPROVED BY: R. Chauhan	
	CUSTOMER'S APPROVAL:	
DRG. NO. ZTS ICO 1 6727	FILE PATH : //D/DWG/MKT DRG/ICON/PERSPECTIVE 3.6x2.6x2.5 Mtr	
REV : 01 / SHEET : 3 OF 6	SCALE : N.T.S.	

ALL DIMENSIONS ARE IN mm

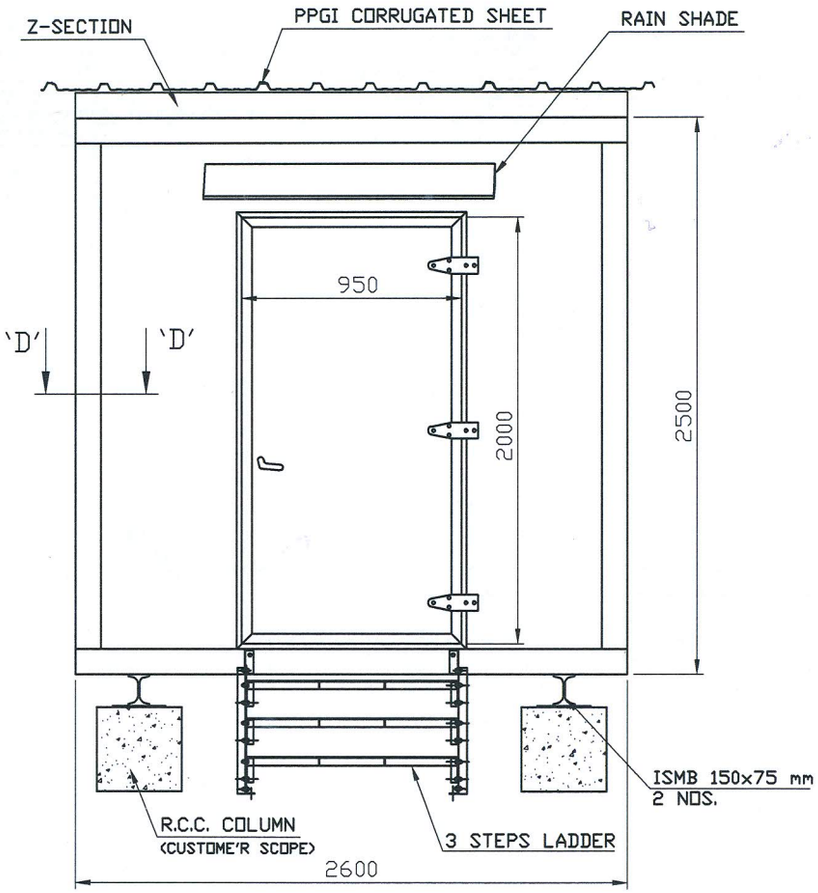

FRONT VIEW

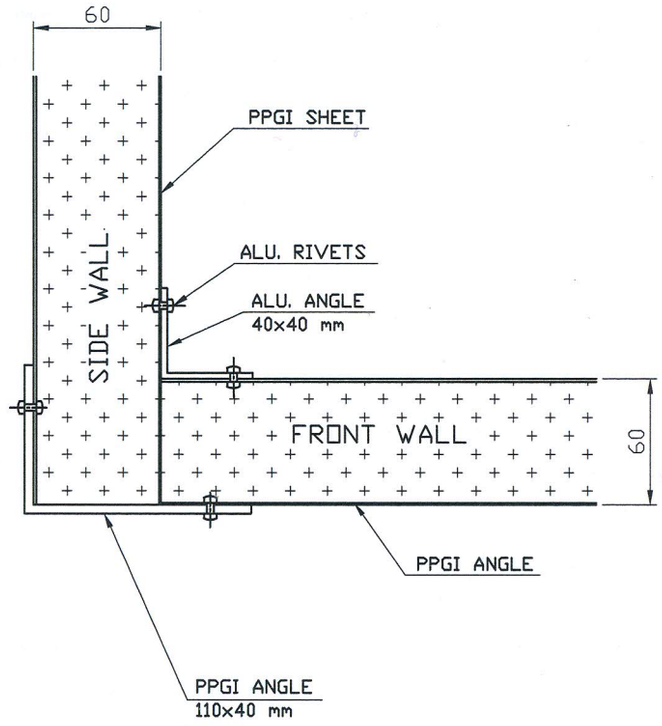

SECTION 'D-D'
(SCALE 10:1)

GENERAL TOLERANCE	
1	DIM OF INSULATION BOX : ±5.0 mm (Width) & ±10.0 mm (Length)
2	SHEET THICKNESS : ±0.05 mm
3	PUF DENSITY : 40kg/m³±1.0 Kg / m³
4	PANEL WIDTH : PANEL WIDTH CAN BE CHANGED AT THE TIME OF PRODUCTION AS PER AVAILABILITY OF COIL WITHOUT APPROVAL


REV. NO	DATE	
01	19/02/21	ROOF PROJECTION FRONT & REAR SIDE INSTEAD ONLY FRONT SIDE


CAUTION :-THIS DRAWING IS PROPERTY OF ZEP INFRATECH LIMITED. ANY REPRODUCTION OF THIS IN PART OR FULL WITHOUT WRITTEN AUTHORIZATION BY ZEP INFRATECH LIMITED WOULD BE LIABLE FOR APPROPRIATE LEGAL ACTION.

ZEP INFRATECH LIMITED

PROJECT : ICON POWER	DRAWN BY: Shiv kr	SIG. & DATE 04/01/21
	CHECKED BY: S.ASWAL	
TITLE : SIDE VIEW WITH CAMLOCKS POSITION	APPROVED BY: R. Chauhan	
	CUSTOMER'S APPROVAL:	
DRG. NO. ZTS ICO 1 6727	FILE PATH : //D/DWG/NKT DRG/ICON/PERSPECTIVE 3.6x2.6x2.5 Mtr	
REV : 01 / SHEET : 4 OF 6	SCALE : N.T.S.	

ALL DIMENSIONS ARE IN mm

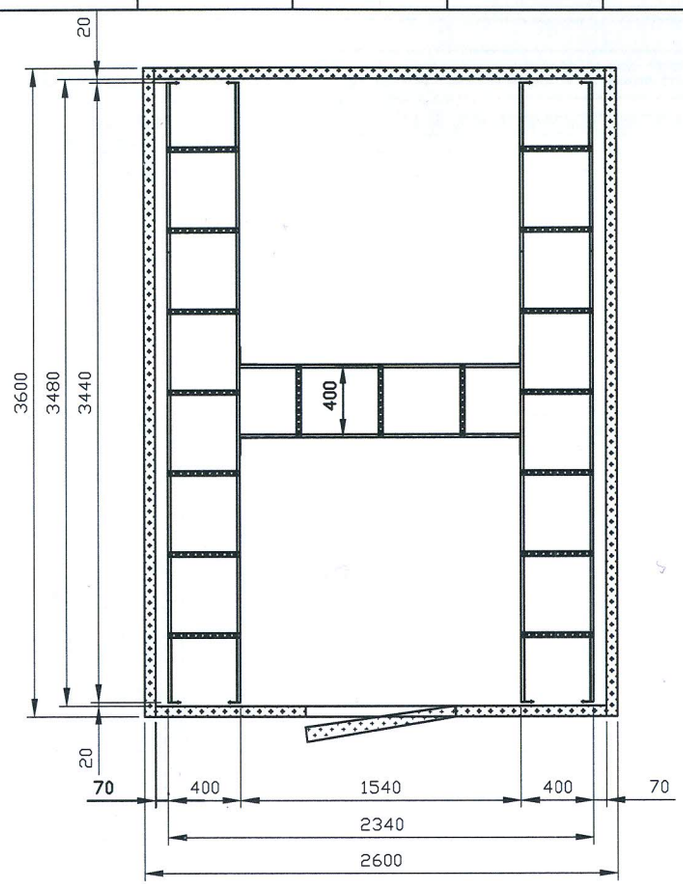

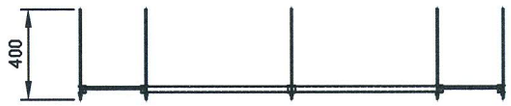

GENERAL TOLERANCE	
1	DIM OF INSULATION BOX : ±5.0 mm (Width) & ±10.0 mm (Length)
2	SHEET THICKNESS : ±0.05 mm
3	PUF DENSITY : 40kg/m³±1.0 Kg / m³
4	PANEL WIDTH : PANEL WIDTH CAN BE CHANGED AT THE TIME OF PRODUCTION AS PER AVAILABILITY OF COIL WITHOUT APPROVAL

REV. NO.	DATE	
01	19/02/21	ROOF PROJECTION FRONT & REAR SIDE INSTEAD ONLY FRONT SIDE


CAUTION :-THIS DRAWING IS PROPERTY OF ZEP INFRATECH LIMITED. ANY REPRODUCTION OF THIS IN PART OR FULL WITHOUT WRITTEN AUTHORIZATION BY ZEP INFRATECH LIMITED WOULD BE LIABLE FOR APPROPRIATE LEGAL ACTION.

ZEP INFRATECH LIMITED


PROJECT : ICON POWER	DRAWN BY: Shiv kr	SIG. & DATE 04/01/21
	CHECKED BY: S.ASWAL	
TITLE : SHELTER WITH CABLE TRAY ARRANGEMENT DRG. (3.6x2.6x2.5 Mtr) EXTERNAL	APPROVED BY: R. Chauhan	
	CUSTOMER'S APPROVAL:	
DRG. NO. ZTS ICO 1 6727	FILE PATH : //D/DWG/MKT DRG/ICON/PROPOSAL 3.6x2.6x2.5 Mtr.	
REV : 01 / SHEET : 5 OF 6	SCALE : N.T.S.	

ALL DIMENSIONS ARE IN mm

F/ENGG/01 , REV 02, 10.02.12

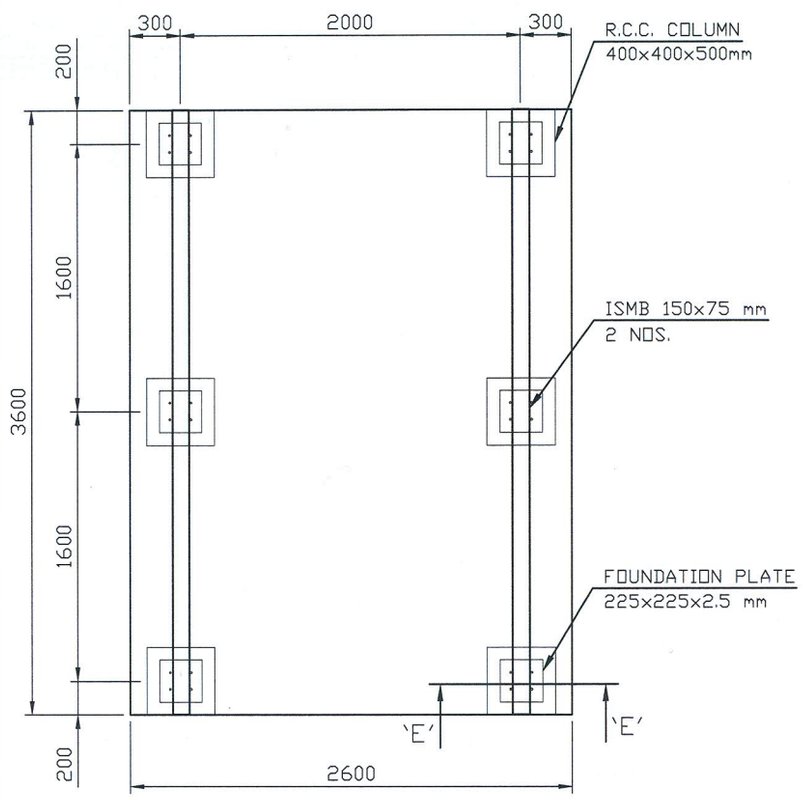

FOUNDATION PLAN

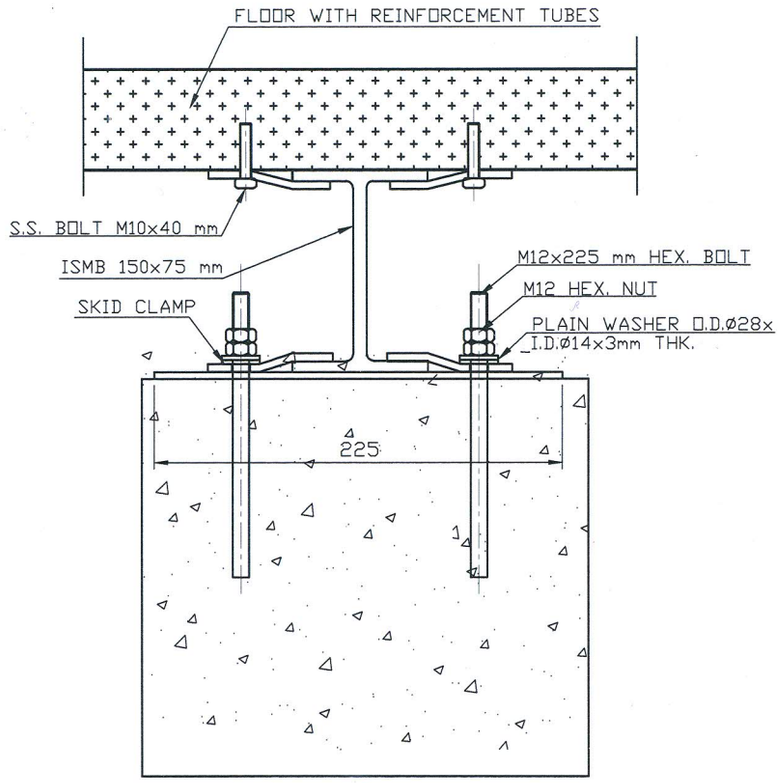

SECTION 'E-E'

GENERAL TOLERANCE	
1	DIM OF INSULATION BOX : ±5.0 mm (Width) & ±10.0 mm (Length)
2	SHEET THICKNESS : ±0.05 mm
3	PUF DENSITY : 40kg/m³±1.0 Kg / m³
4	PANEL WIDTH : PANEL WIDTH CAN BE CHANGED AT THE TIME OF PRODUCTION AS PER AVAILABILITY OF COIL WITHOUT APPROVAL

REV. NO.	DATE	
01	19/02/21	ROOF PROJECTION FRONT & REAR SIDE INSTEAD ONLY FRONT SIDE


CAUTION :-THIS DRAWING IS PROPERTY OF ZEP INFRATECH LIMITED. ANY REPRODUCTION OF THIS IN PART OR FULL WITHOUT WRITTEN AUTHORIZATION BY ZEP INFRATECH LIMITED WOULD BE LIABLE FOR APPROPRIATE LEGAL ACTION.

ZEP INFRATECH LIMITED


PROJECT : ICON POWER	DRAWN BY: Shiv kr	SIG. & DATE 04/01/21
	CHECKED BY:	
TITLE : FLOOR PLAN ARRANGEMENT DRG.	APPROVED BY: R. Chauhan	
	CUSTOMER'S APPROVAL:	
DRG. NO. ZTS ICO 1 6727	FILE PATH : //D/DWG/NKT DRG/ICON/PERSPECTIVE 3.6x2.6x2.5 Mtr	
REV : 01 / SHEET : 6 OF 6	SCALE : N.T.S.	

ALL DIMENSIONS ARE IN mm


FOUNDATION DETAILS FOR PREFAB SHELTER
GROUND BASED SHELTER

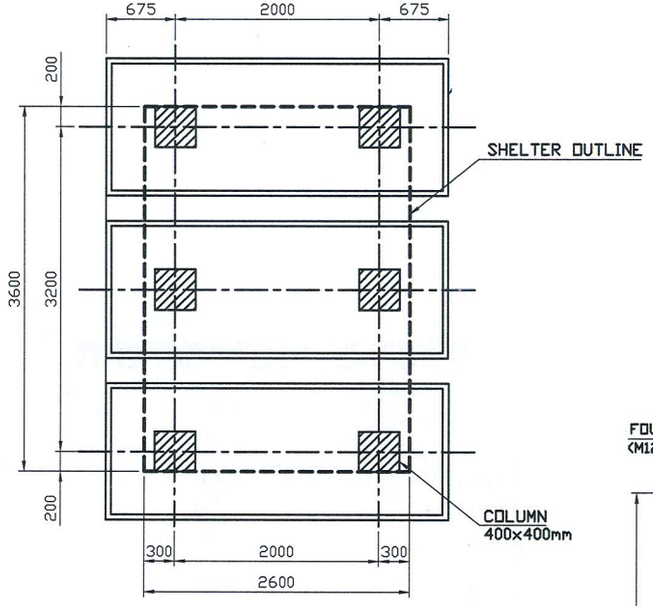


LAYOUT PLAN

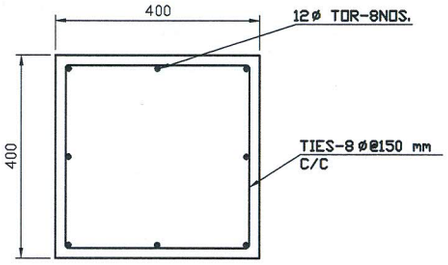

SECTION 'A-A'
COLUMN 400x400

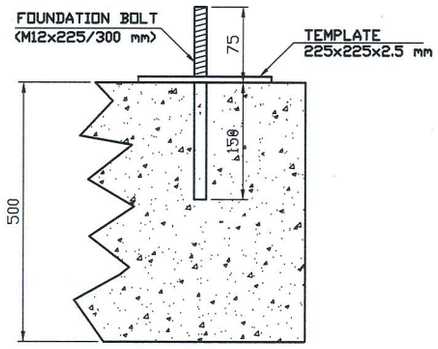

FOUNDATION BOLT
INSERTED IN R.C.C. COLUMN

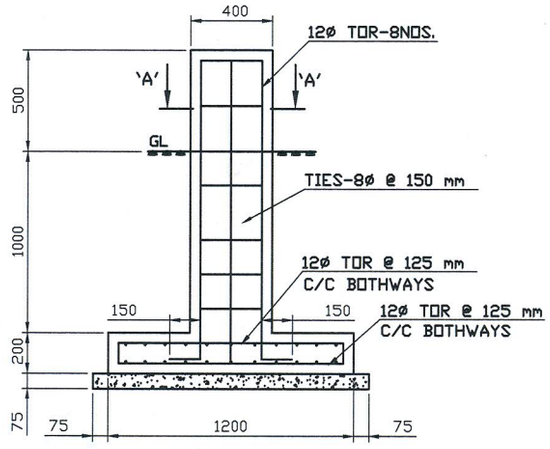

CROSS SECTION
(SCALE 2:1)

NOTES :-
1. PCC SHALL BE OF GRADE M10.
2. CONCRETE MIX SHALL BE OF GRADE M20 (1:1.5:3)
3. REINFORCEMENT SHALL BE TOR BARS OF GRADE FE415

SUGGESTED LAYOUT

GENERAL TOLERANCE	
1	DIM OF INSULATION BOX : +5.0 mm (Width) & +10.0 mm (Length)
2	SHEET THICKNESS : ±0.05 mm
3	PUF DENSITY : 40kg/m³±1.0 Kg/m³
4	PANEL WIDTH : PANEL WIDTH CAN BE CHANGED AT THE TIME OF PRODUCTION AS PER AVAILABILITY OF COIL WITHOUT APPROVAL

REV. NO.	DATE	DESCRIPTION


CAUTION :-THIS DRAWING IS PROPERTY OF ZEP INFRATECH LIMITED. ANY REPRODUCTION OF THIS IN PART OR FULL WITHOUT WRITTEN AUTHORIZATION BY ZEP INFRATECH LIMITED WOULD BE LIABLE FOR APPROPRIATE LEGAL ACTION.

ZEP INFRATECH LIMITED


PROJECT: ICON POWER	DRAWN BY: Shiv kr.	SIG. & DATE: 19/02/21
	CHECKED BY: S.ASWAL	
TITLE: FOUNDATION DWG (SIZE: 3.6x2.6x2.5 M)	APPROVED BY: R. Chauhan	
	CUSTOMER'S APPR:	
DRG. NO.: ZTS ICO 1 6727	FILE NAME: //D/DWG/ART. DWG/PRIVATE/FOUNDATION 3.6x2.6x2.5 M	
REV: 00	SHEET: 2 OF 2	SCALE: N.T.S.

ALL DIMENSIONS ARE IN mm

FOUNDATION DETAILS FOR PREFAB SHELTER

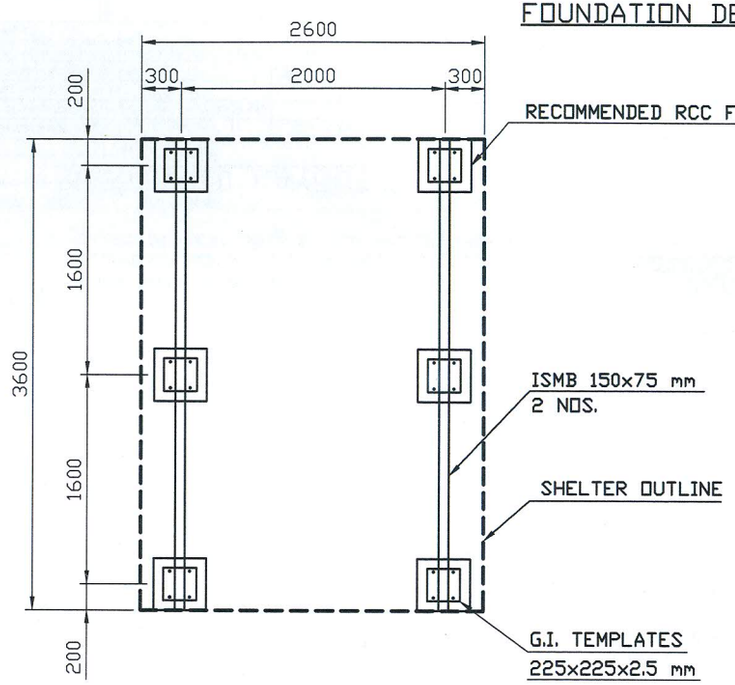

SKID MOUNTING ON R.C.C COLUMN

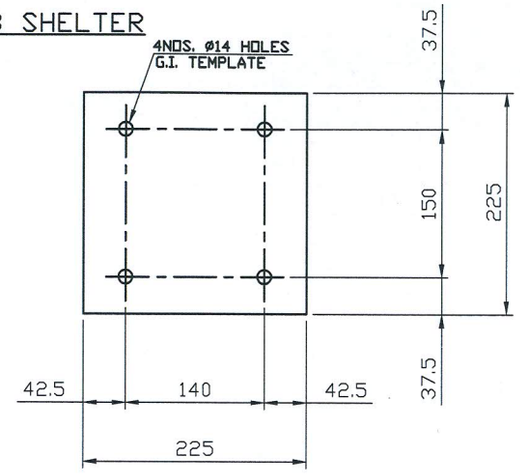

TEMPLATE 225x225x2.5 mm

SUGGESTED LAYOUT

GENERAL TOLERANCE	
1	DIM OF INSULATION BOX : +5.0 mm (Width) & +10.0 mm (Length)
2	SHEET THICKNESS : ±0.05 mm
3	PUF DENSITY : 40kg/m³±1.0 Kg/m³
4	PANEL WIDTH : PANEL WIDTH CAN BE CHANGED AT THE TIME OF PRODUCTION AS PER AVAILABILITY OF COIL WITHOUT APPROVAL

REV. NO.	DATE	DESCRIPTION

CAUTION :-THIS DRAWING IS PROPERTY OF ZEP INFRATECH LIMITED. ANY REPRODUCTION OF THIS IN PART OR FULL WITHOUT WRITTEN AUTHORIZATION BY ZEP INFRATECH LIMITED WOULD BE LIABLE FOR APPROPRIATE LEGAL ACTION.

ZEP INFRATECH LIMITED

PROJECT: ICON POWER	DRAWN BY: Shiv kr.	SIG. & DATE 29/02/21
	CHECKED BY: S.ASVAL	
TITLE: FOUNDATION DWG (SIZE: 3.6x2.6x2.5 M)	APPROVED BY: R. Chauhan	
	CUSTOMER'S APPR:	
DRG. NO. : ZTS ICO 1 6727	FILE NAME: //D/DWG/MKT. DEG/PRA/FOUNDATION 3.6x2.6x2.5 M	
REV : 00 / SHEET : 1 OF 2	SCALE :N.T.S.	

ALL DIMENSIONS ARE IN mm