
Chemical Earthing

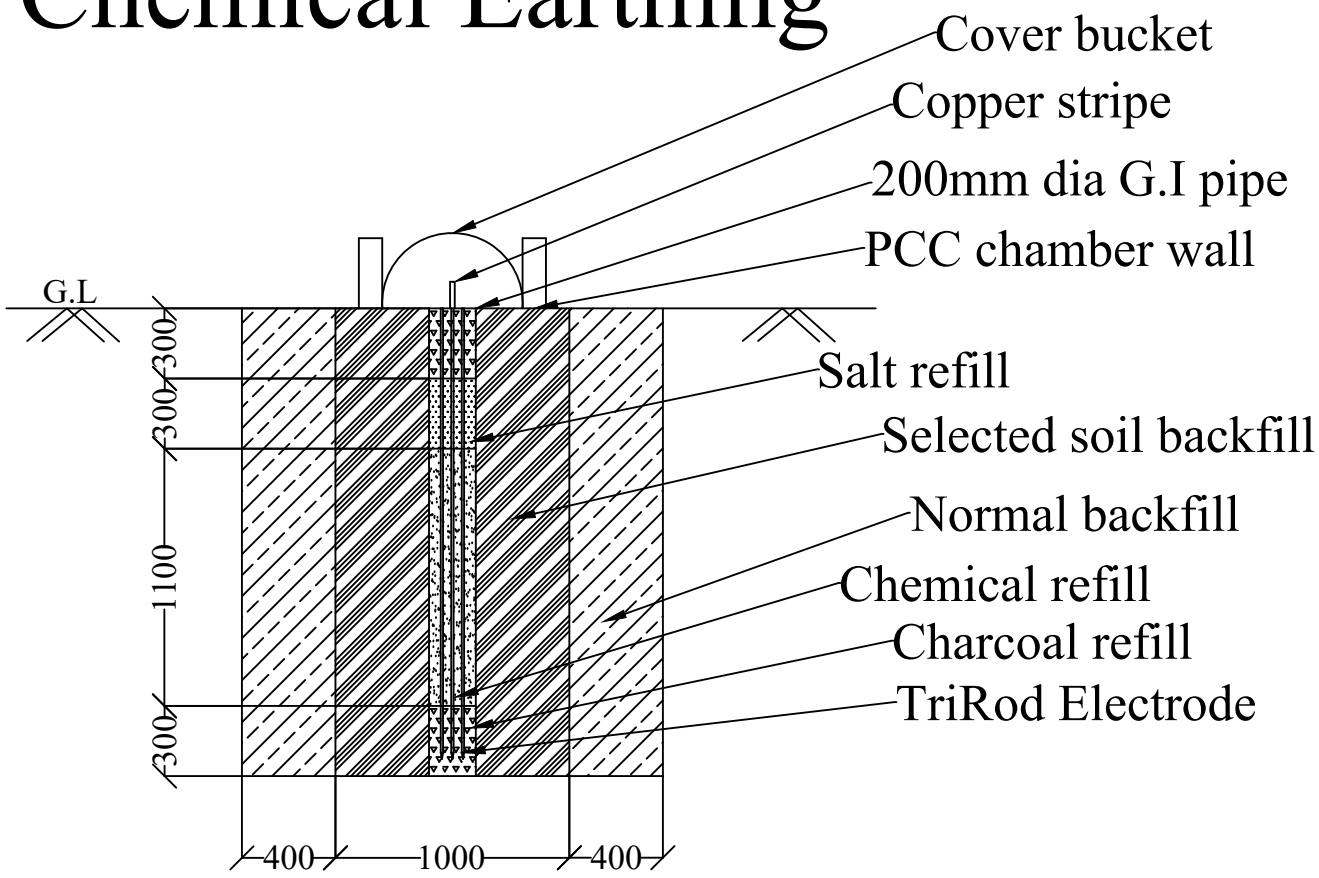

Project name	Chemical Earthing		Owner	Note	Revision note:	Date	Revision no: 1
Drawing Title	Section view		Mr.BTL	All diminision are in mm unless mentioned.			Scale: NTS
Location	Pling	Drawn by: Mr.Khem Raj					Date: 15/6/2026
Plot no.: nill	Thram no.: nill	Checked by Mr.			Revision by: mr		Drawing no. 1