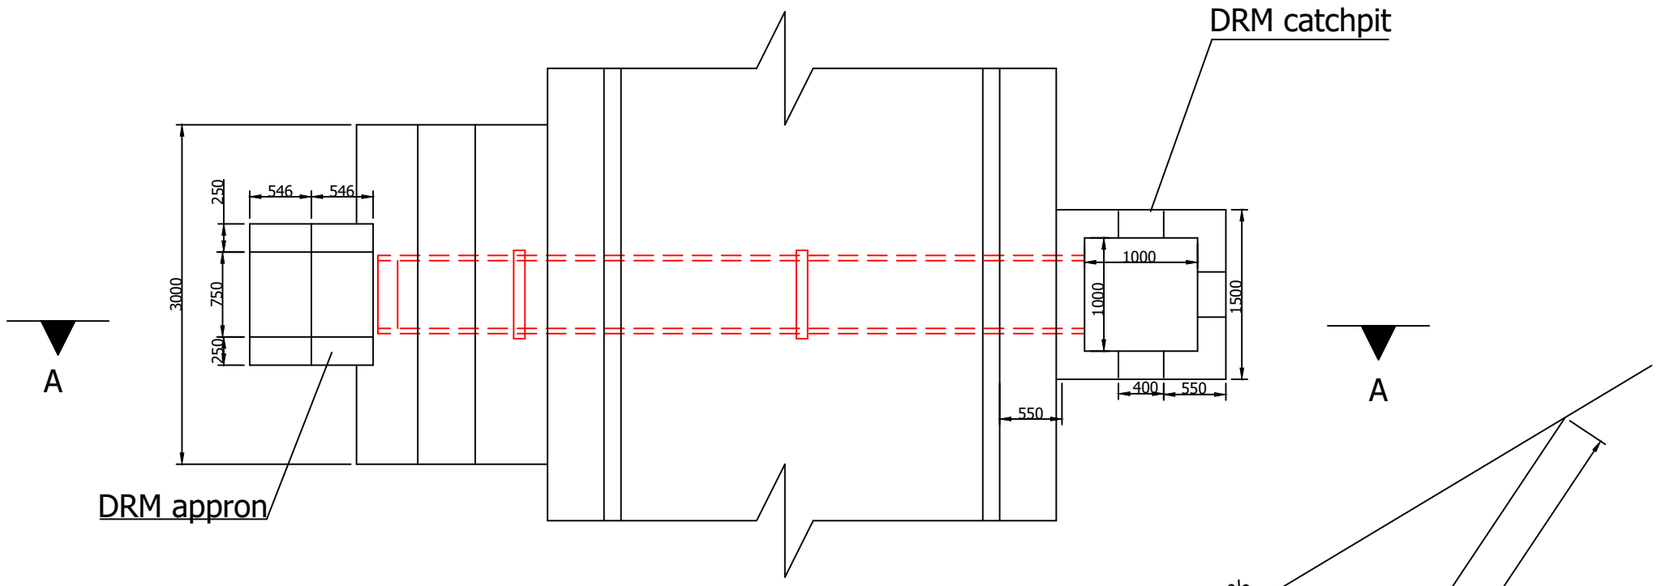

PLAN

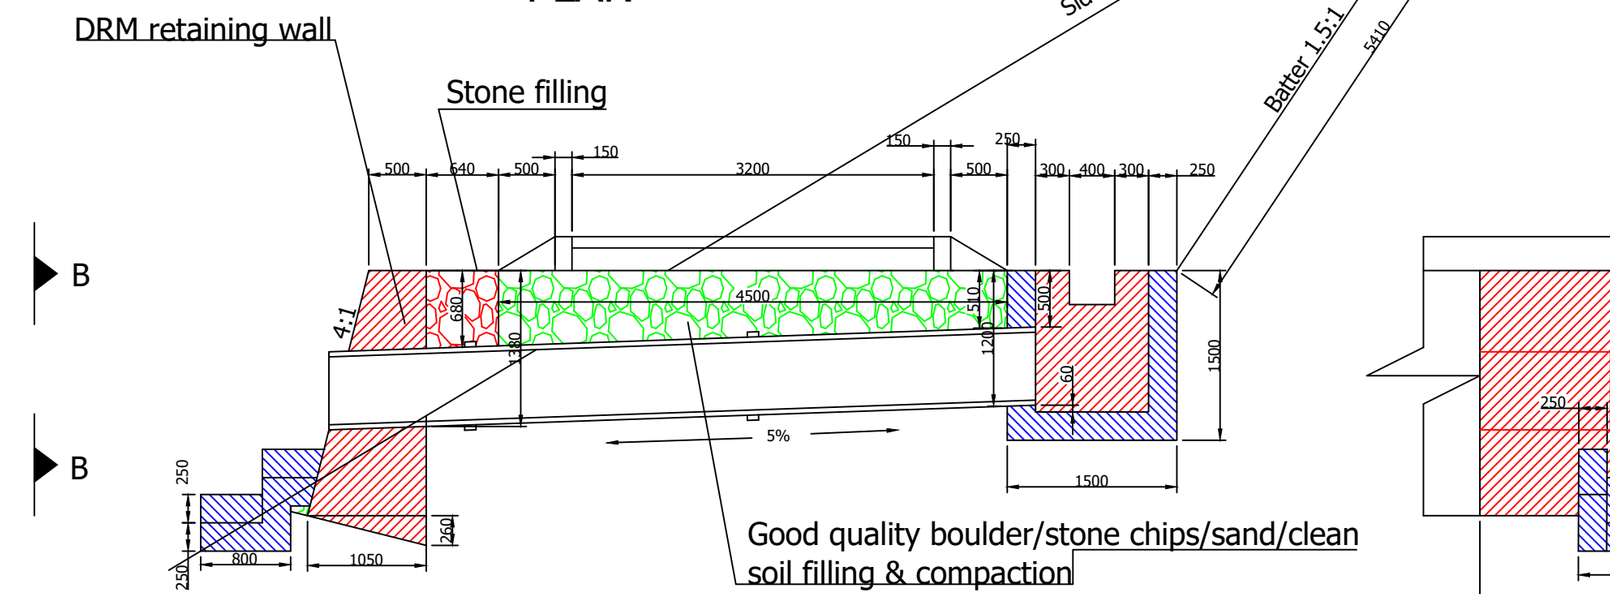

CROSS-SECTION(A-A)

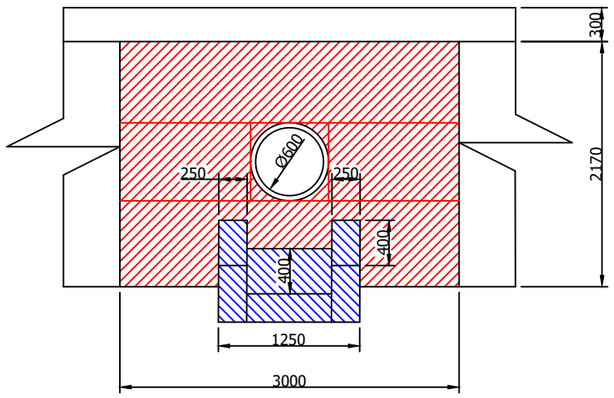

VIEW(B-B)

PROJECT	LOCATION	DRAWING			ENGINEEER
Construction of Hume Pipe Culvert	Same Throughout	Hume Pipe Culvert @ 60%	HP-04		BISHAL SUBBA NRDCL, HO
	Note: • Drawings are to be read only and not to be measured. • All dimensions are in millimeters unless stated otherwise. *When in doubt, please ask, do not assume.*	Scale: NTS			