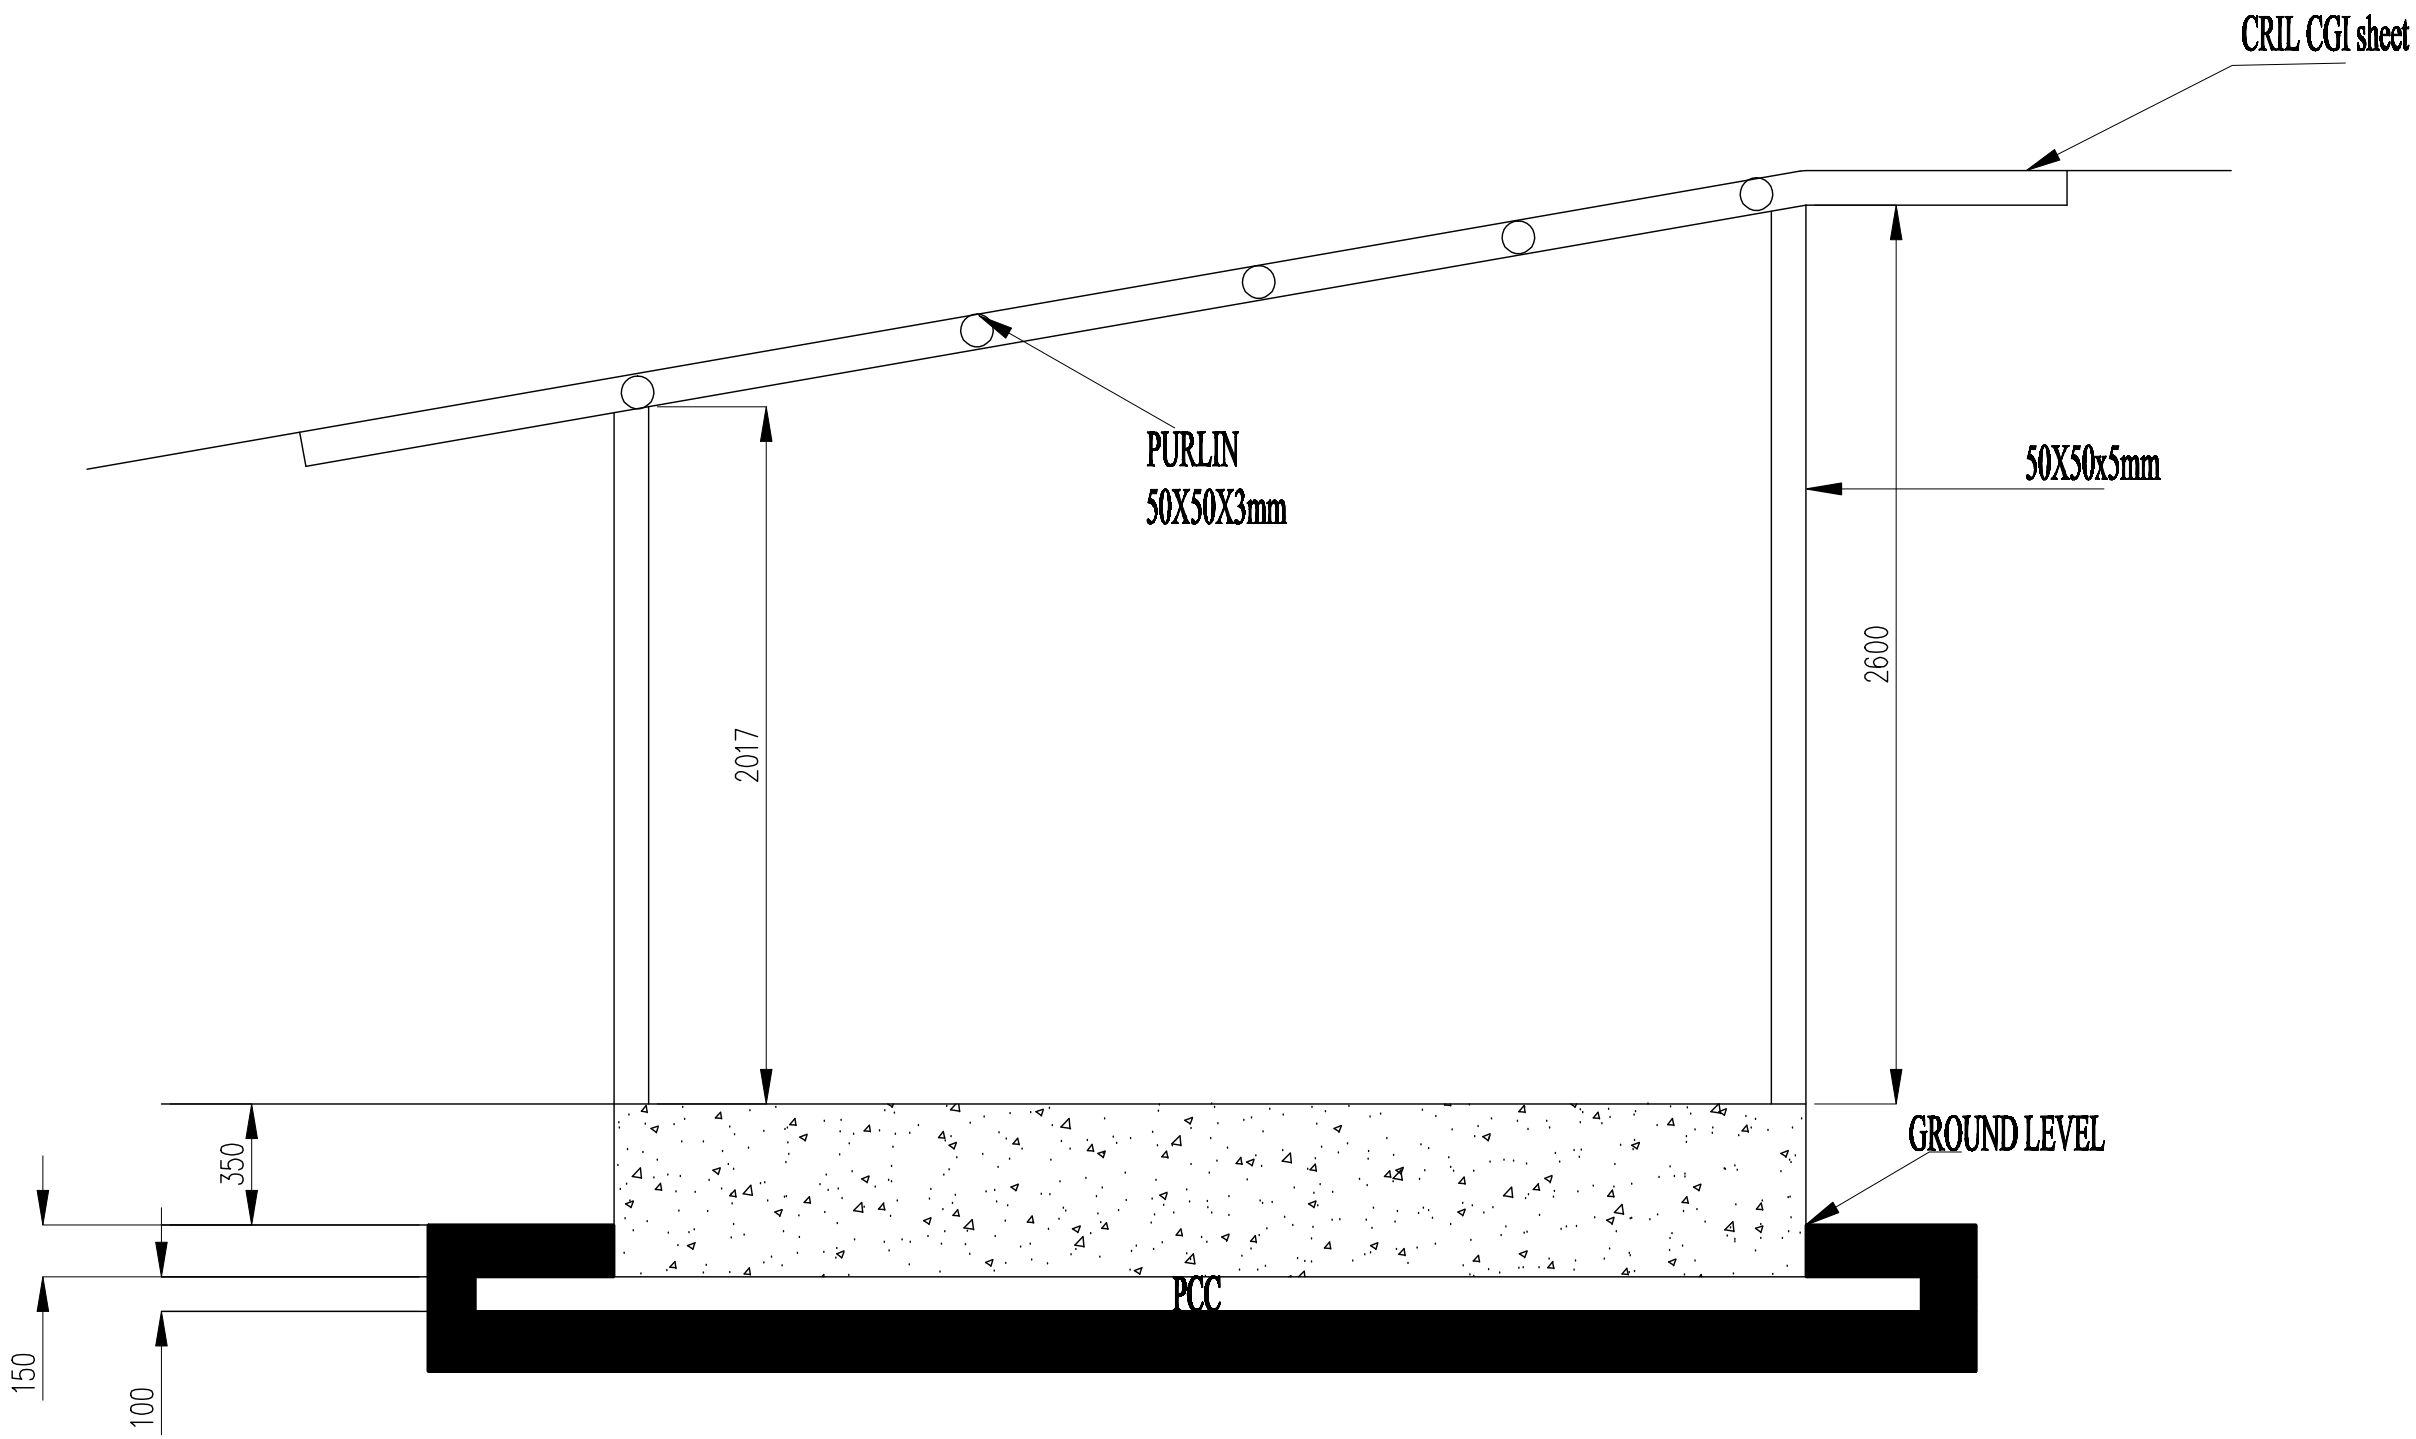


BhutanTelecomLtd.CR	**Title: AS STATED IN THE DRAWING.**	**Design & Drawn by:** Pema Wangdi Civil Engineering Section	**Date: April 21** **Revision No. 0**	**Scale: NTS** **Rev Date:**
PROJECT: DG PLATFORM	**Notes:** All dimensions are in mm unless specified otherwise All relative levels are in meters unless specified otherwise All dimensions measure unfinished surface unless specified otherwise Any discrepancy in drawing is to be brought to the immediate notice of the Architect/ Engineer	**Approved by:**	**North**	**Drawing No.** **STR-2**