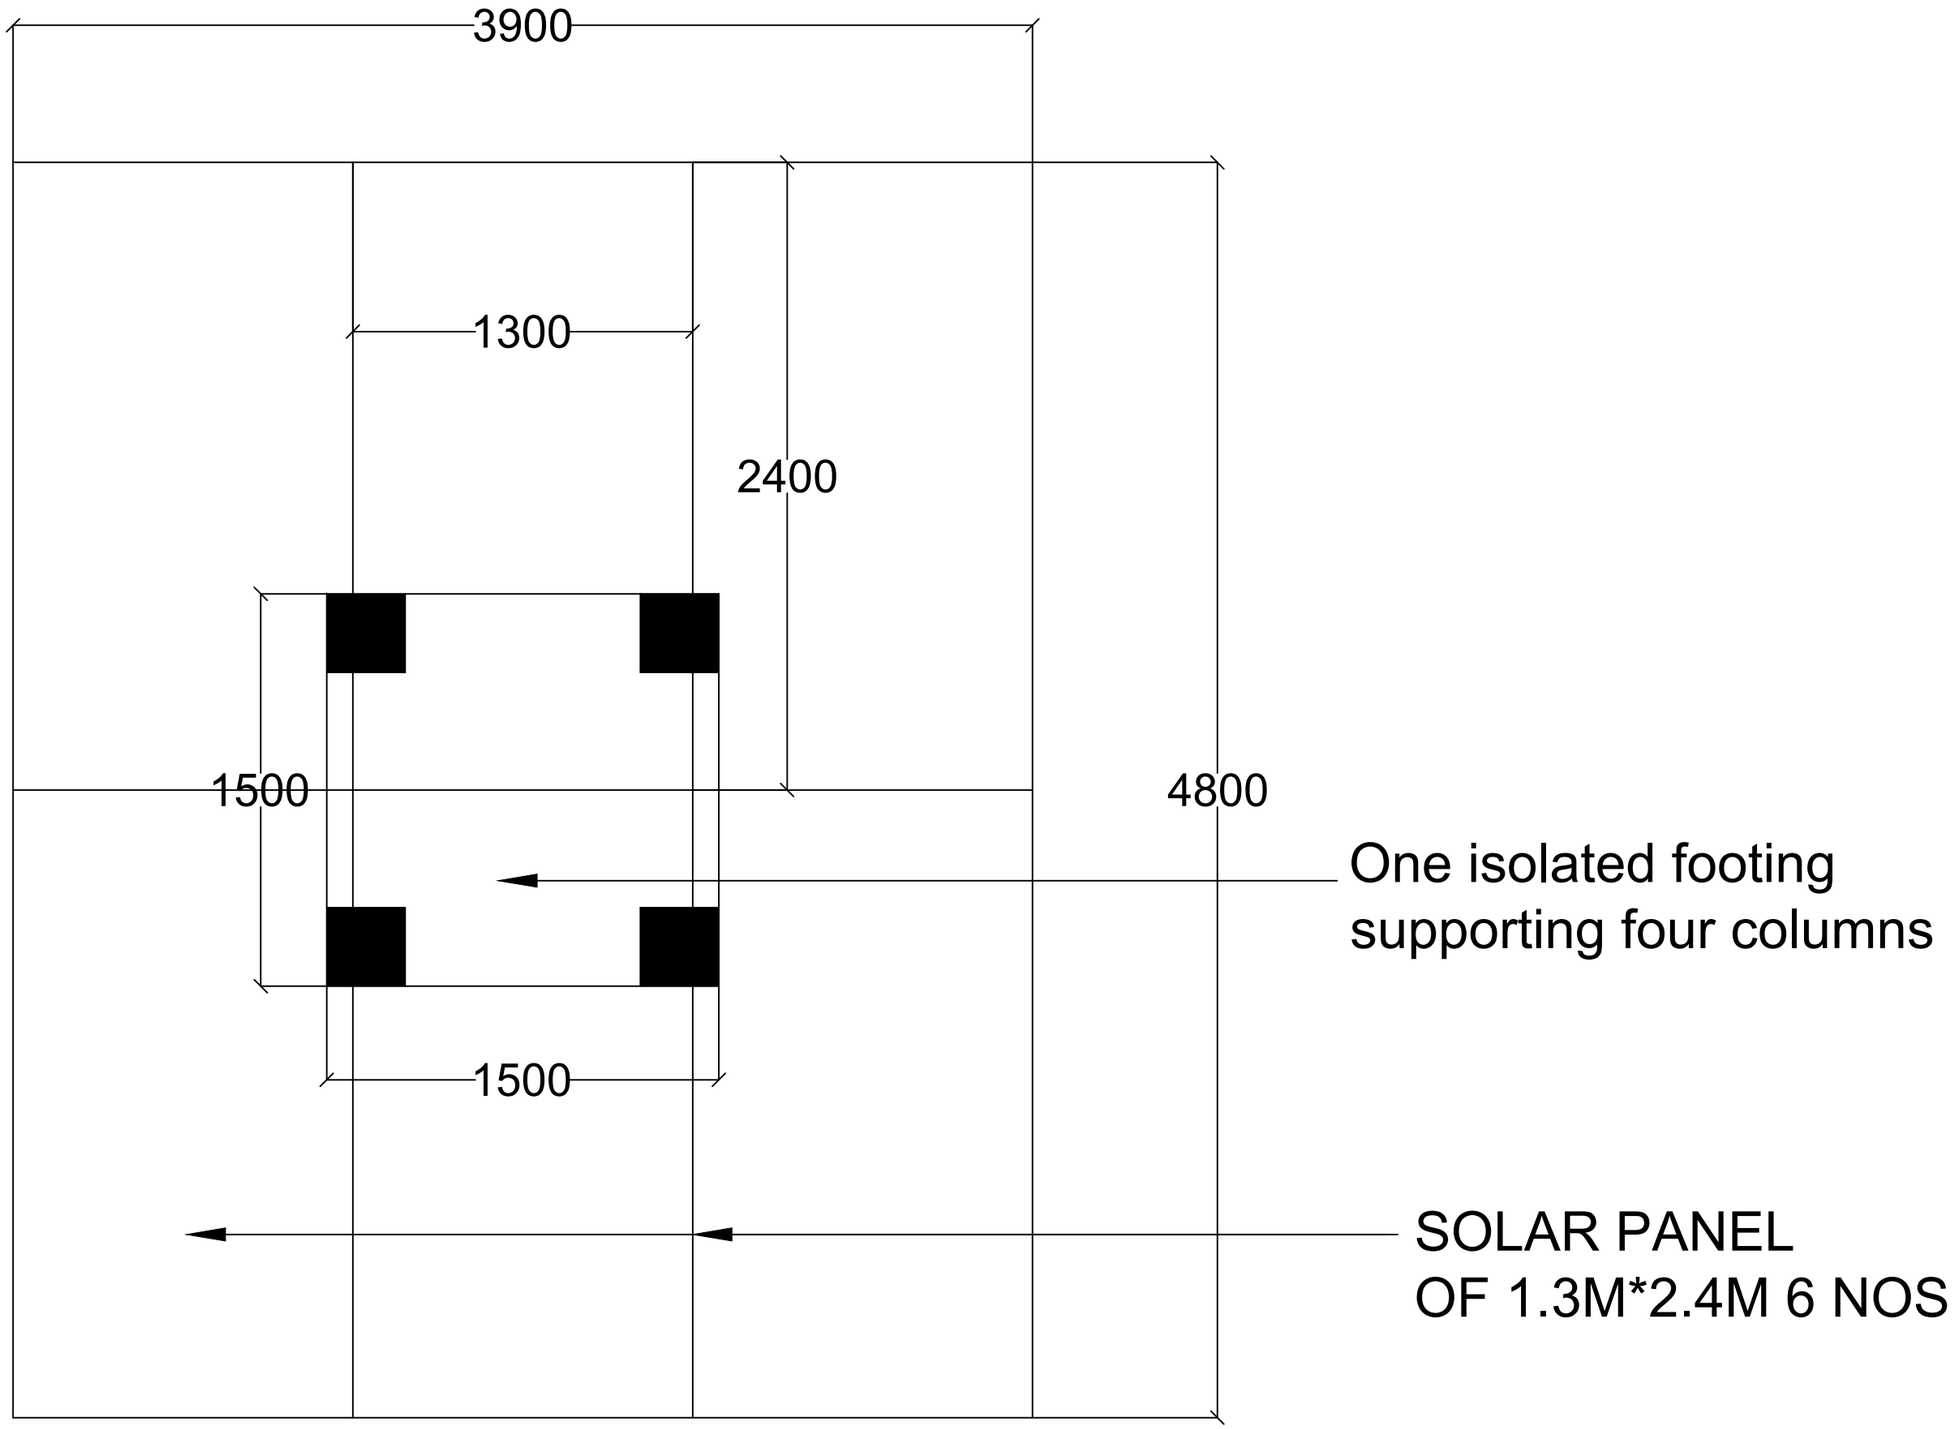
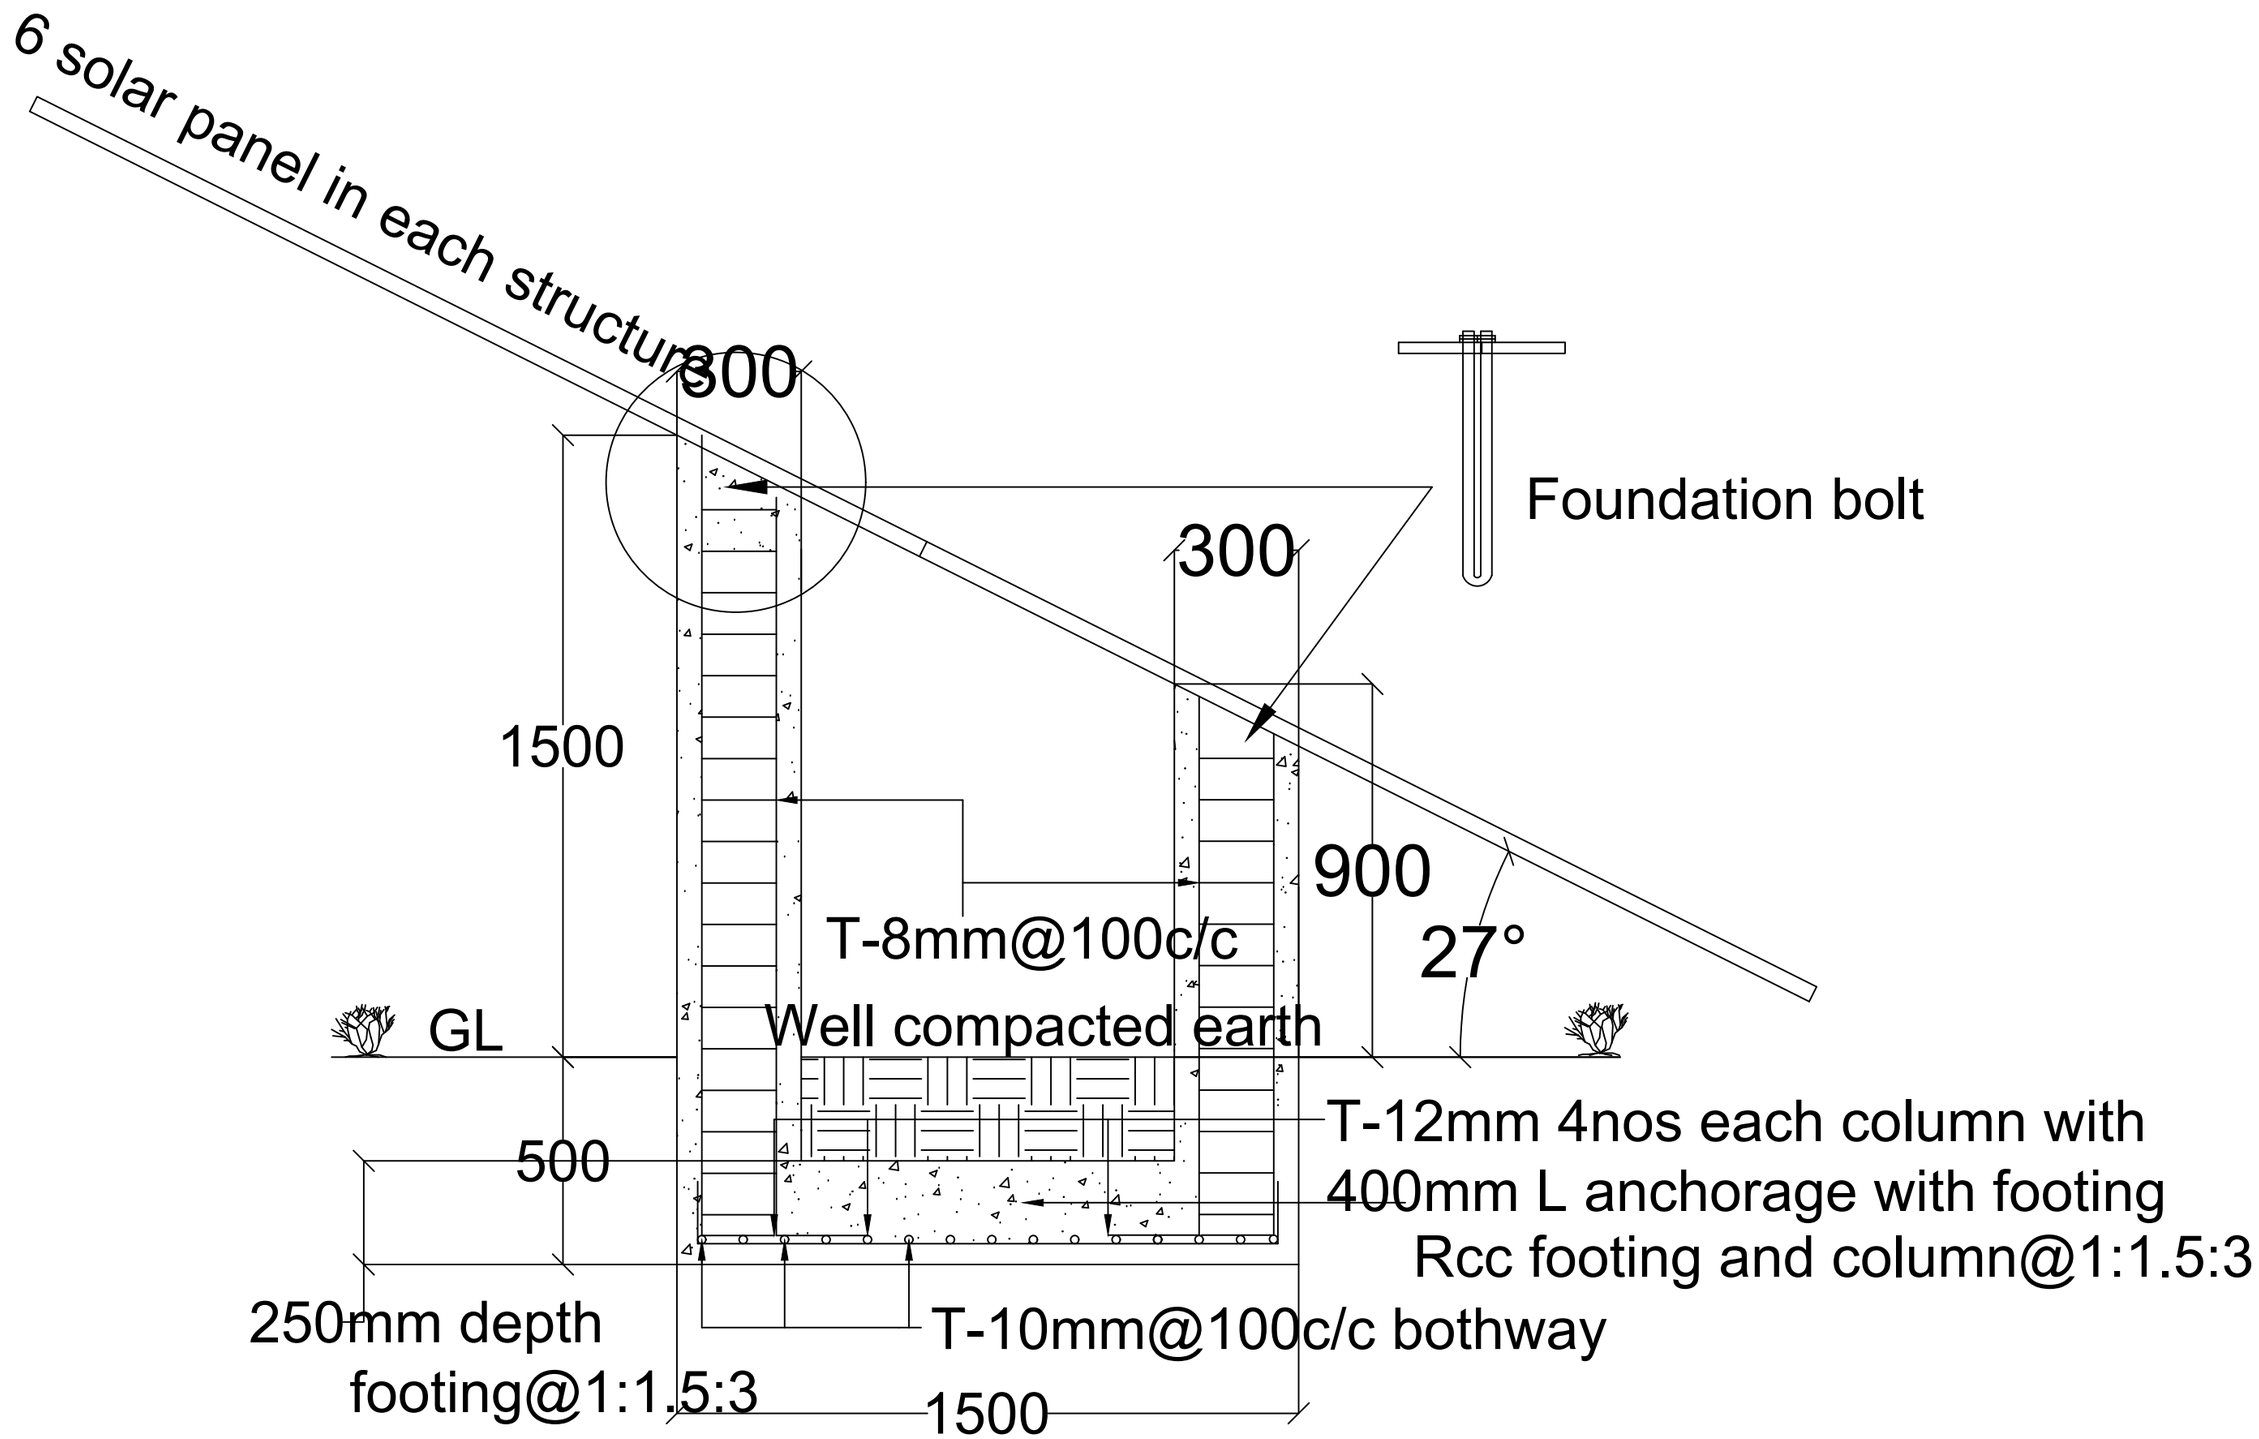
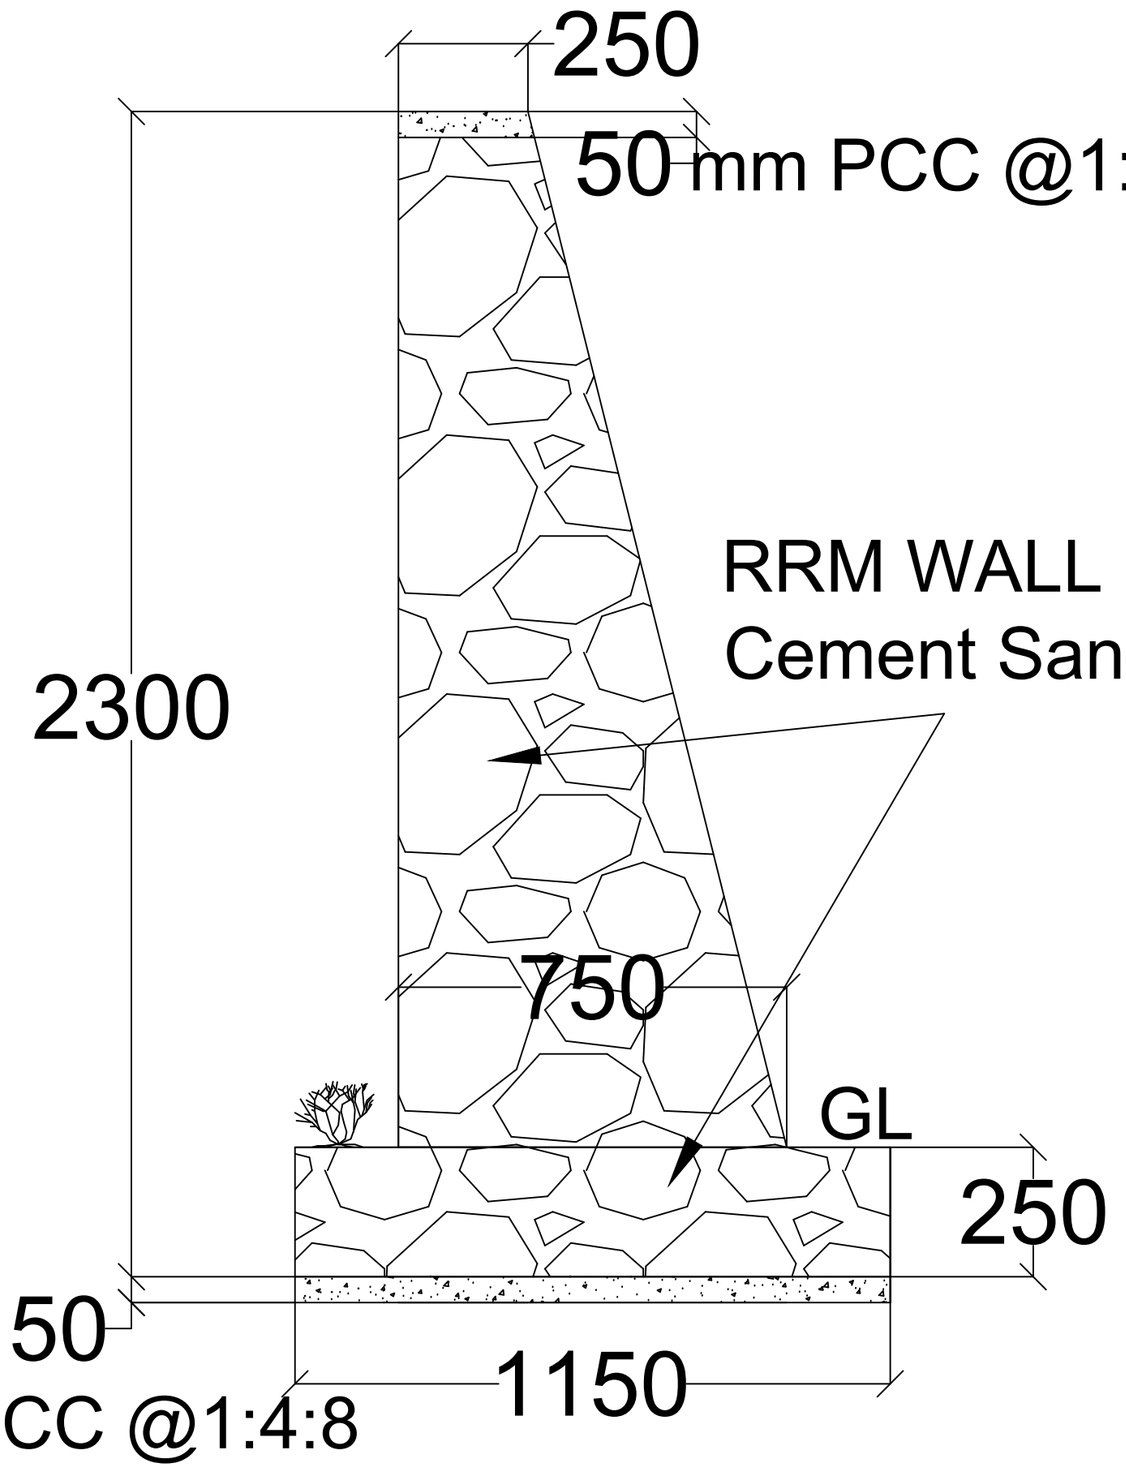

3900
1300
2400
1500
4800
One isolated footing
supporting four columns
1500
SOLAR PANEL
OF 1.3M*2.4M 6 NOS

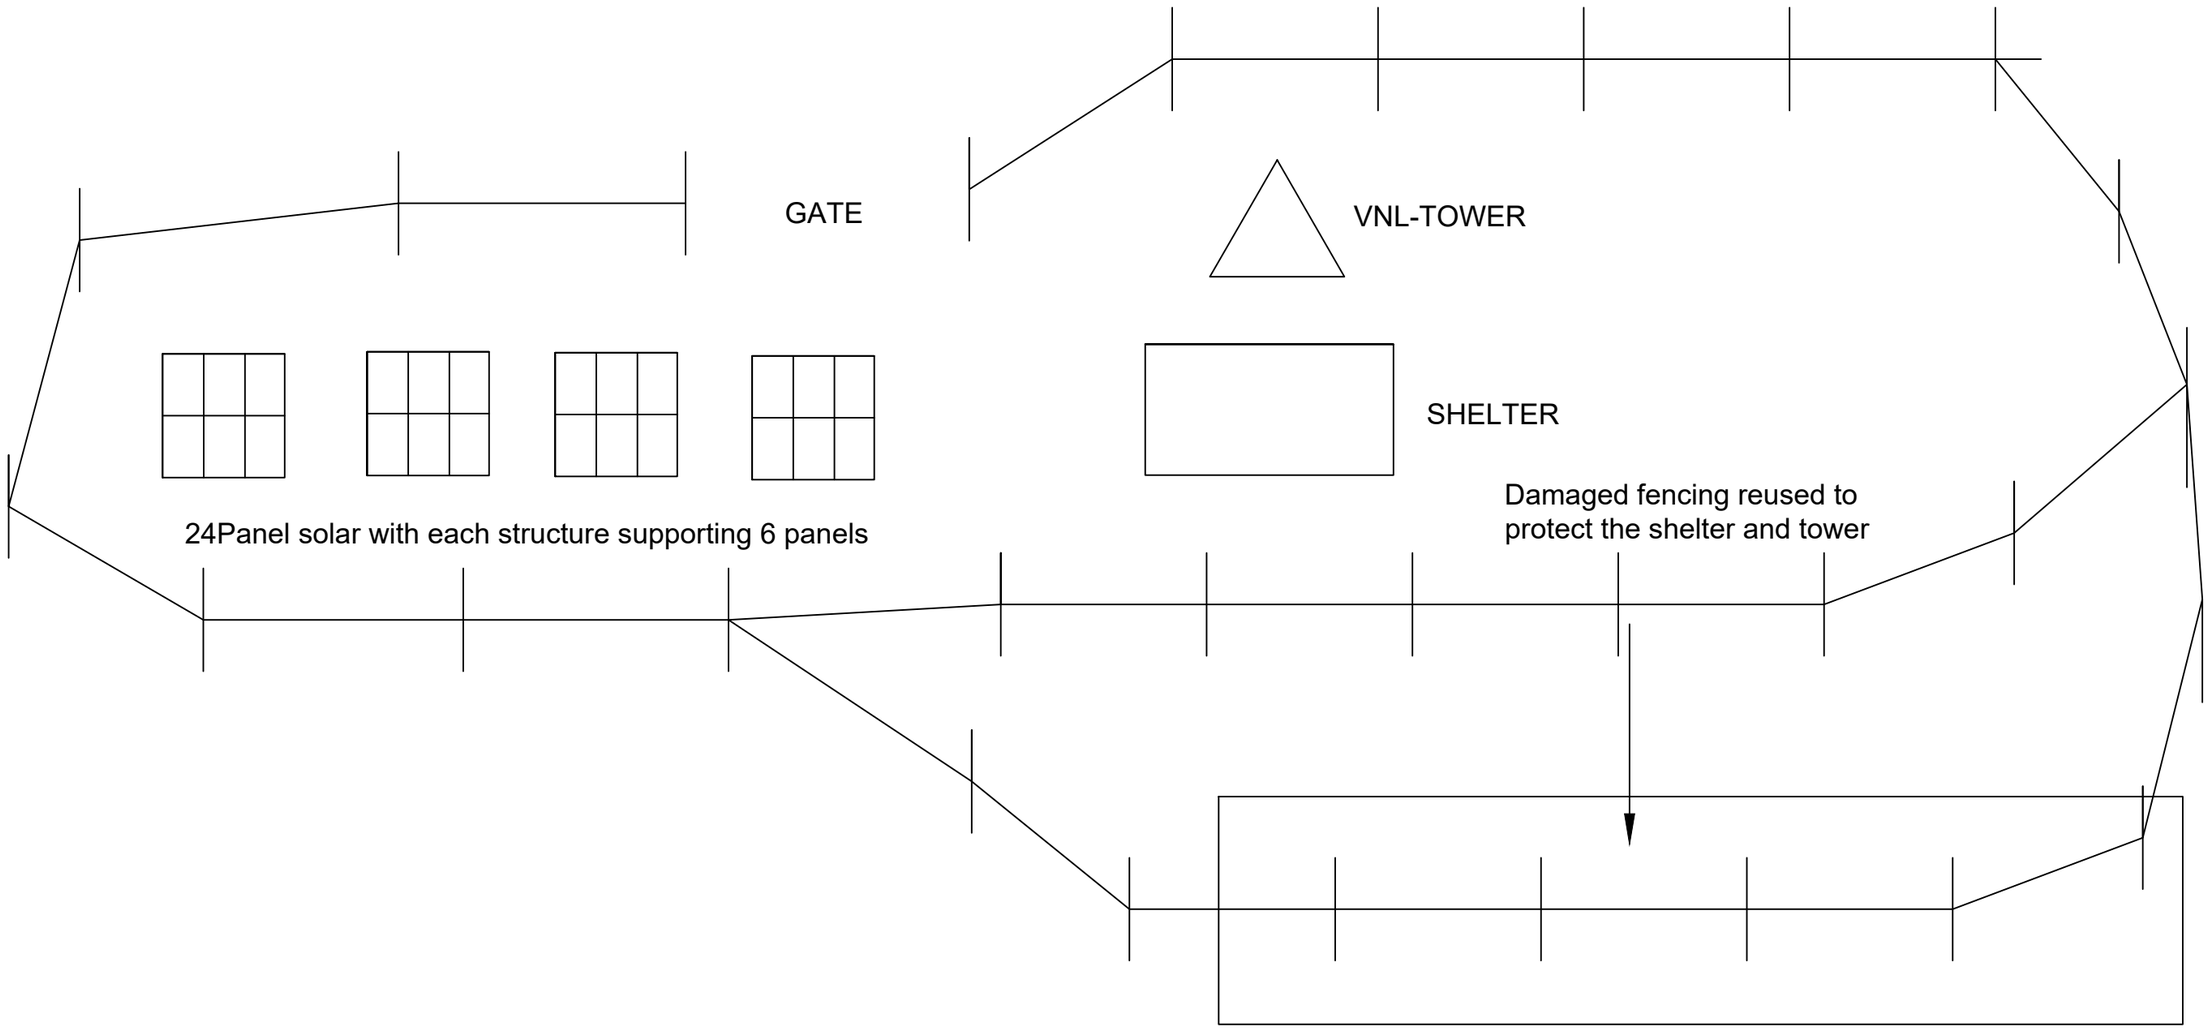
TOP VIEW



SECTIONAL VIEW



SHELTER FOUNDATION STRENGTHENING WITH RRM WALL


GATE
VNL-TOWER
SHELTER
24Panel solar with each structure supporting 6 panels
Damaged fencing reused to
protect the shelter and tower