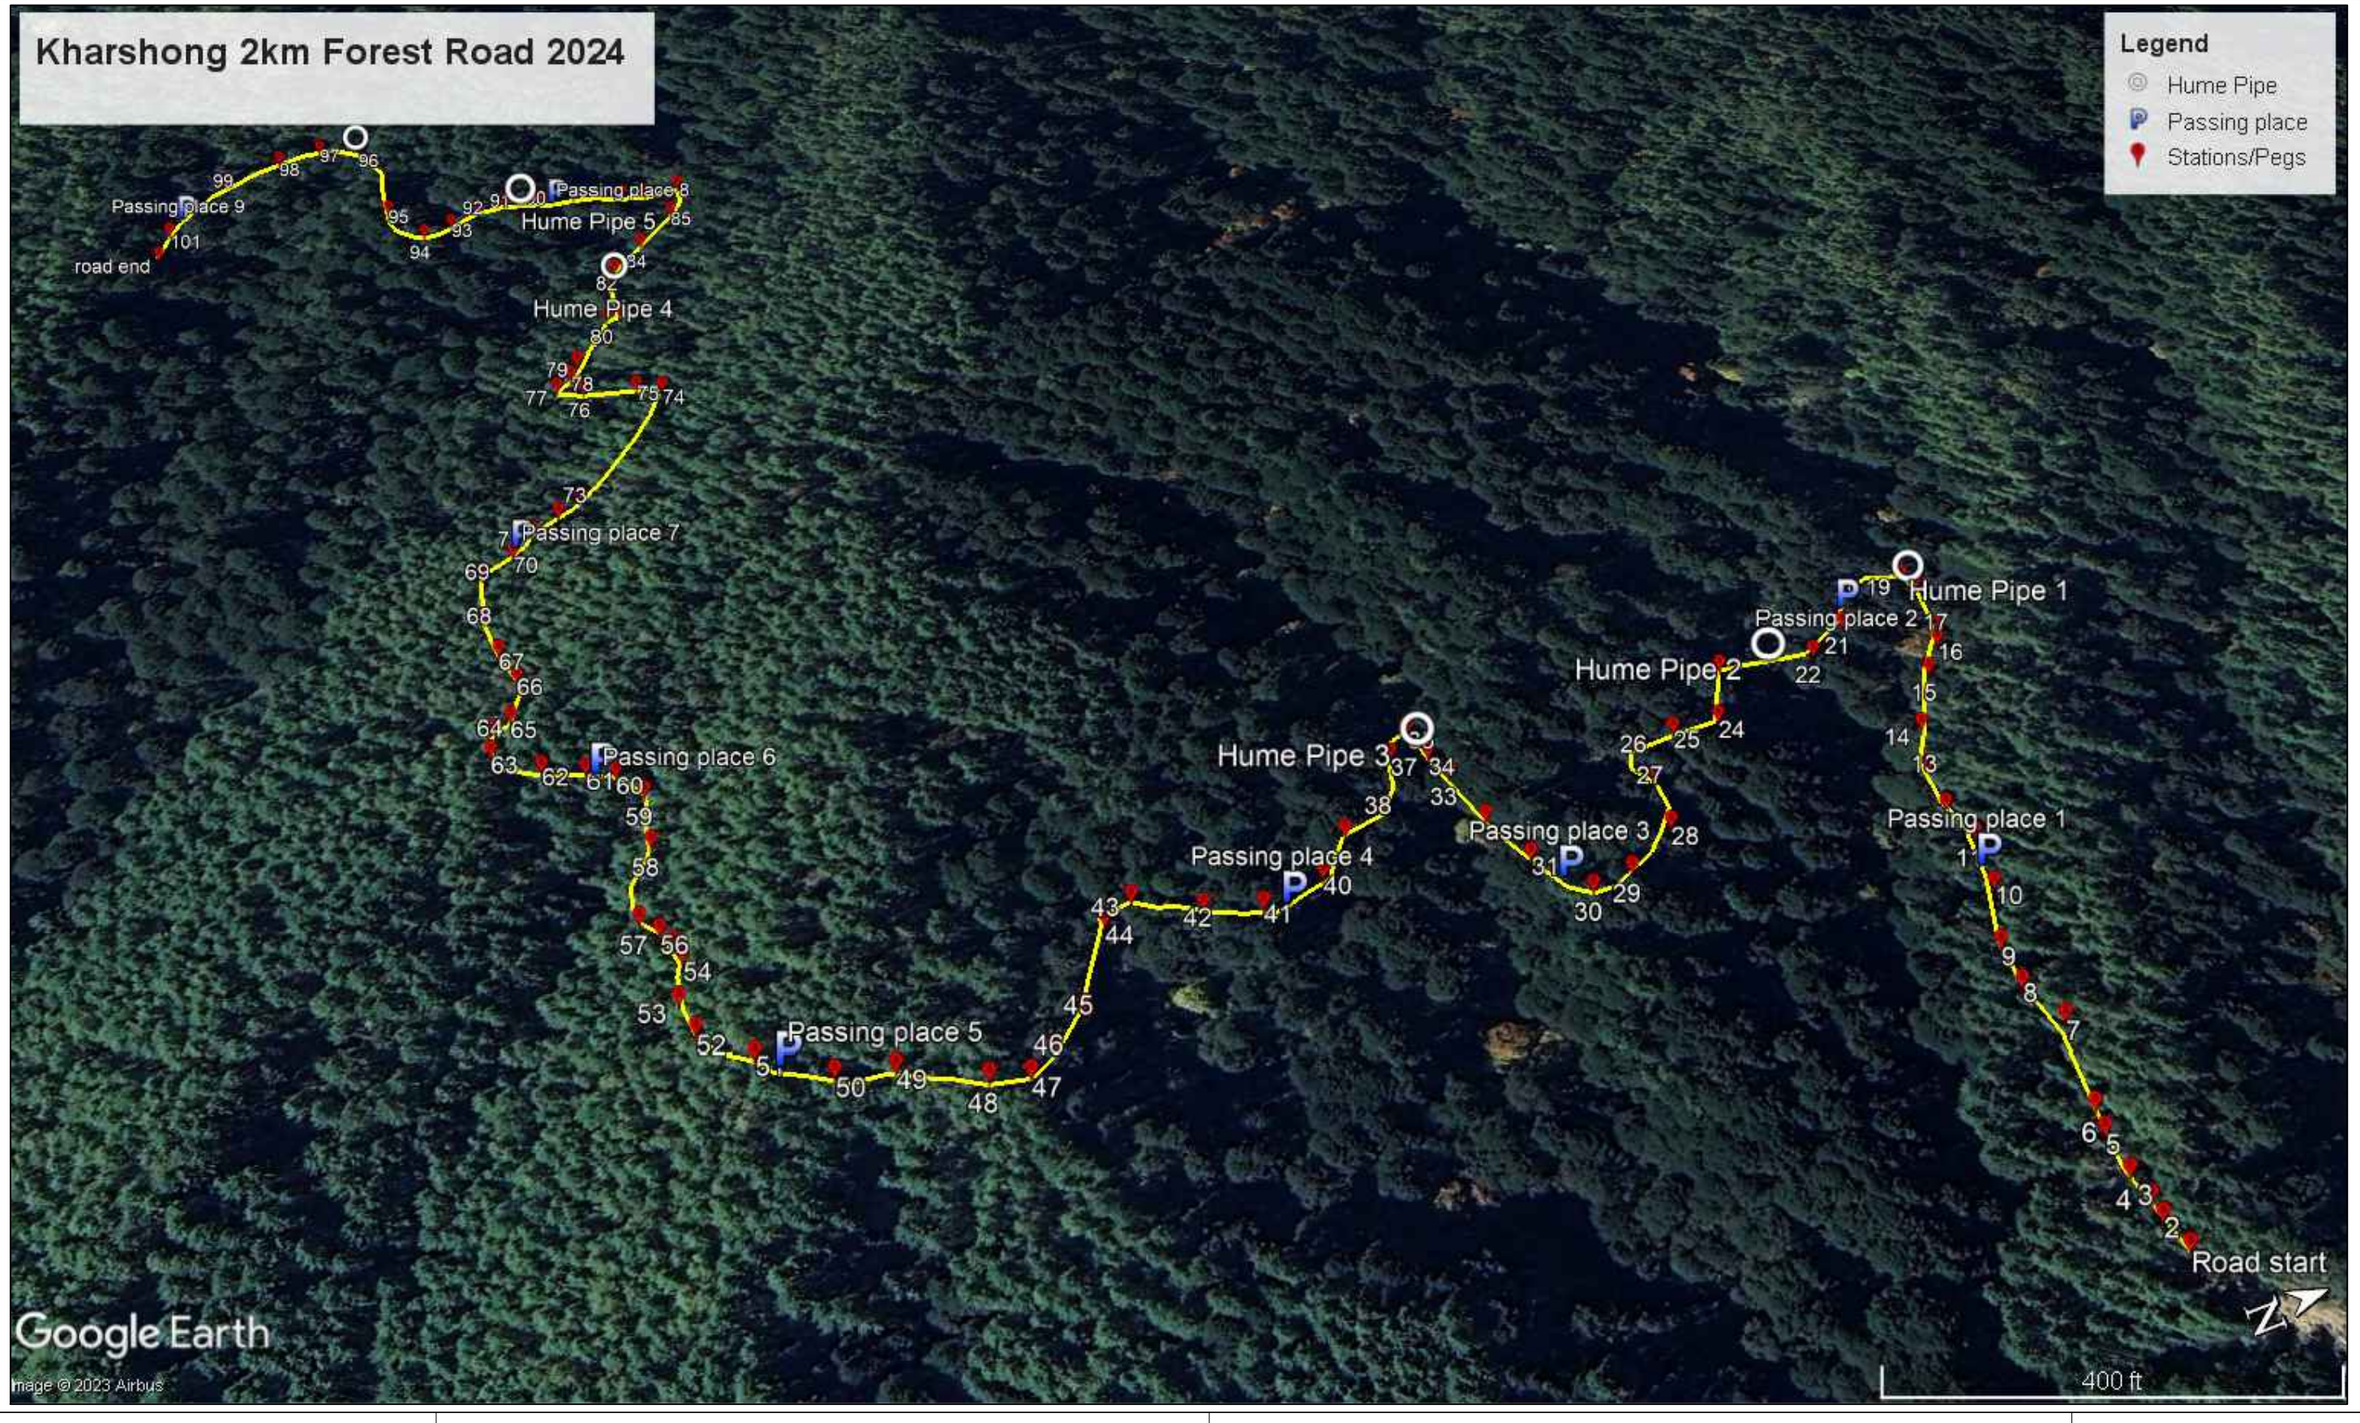

PROJECT	LOCATION		DRAWING			ENGINEEER
Construction of 2km Forest Road	Kharshong Unit, Jakar Region		Road alignment	K-01		BISHAL SUBBA NRDCL, HO
	Note: • Drawings are to be read only and not to be measured. • All dimensions are in millimeters unless stated otherwise.	*When in doubt, please ask, do not assume.*	Scale: NTS			