


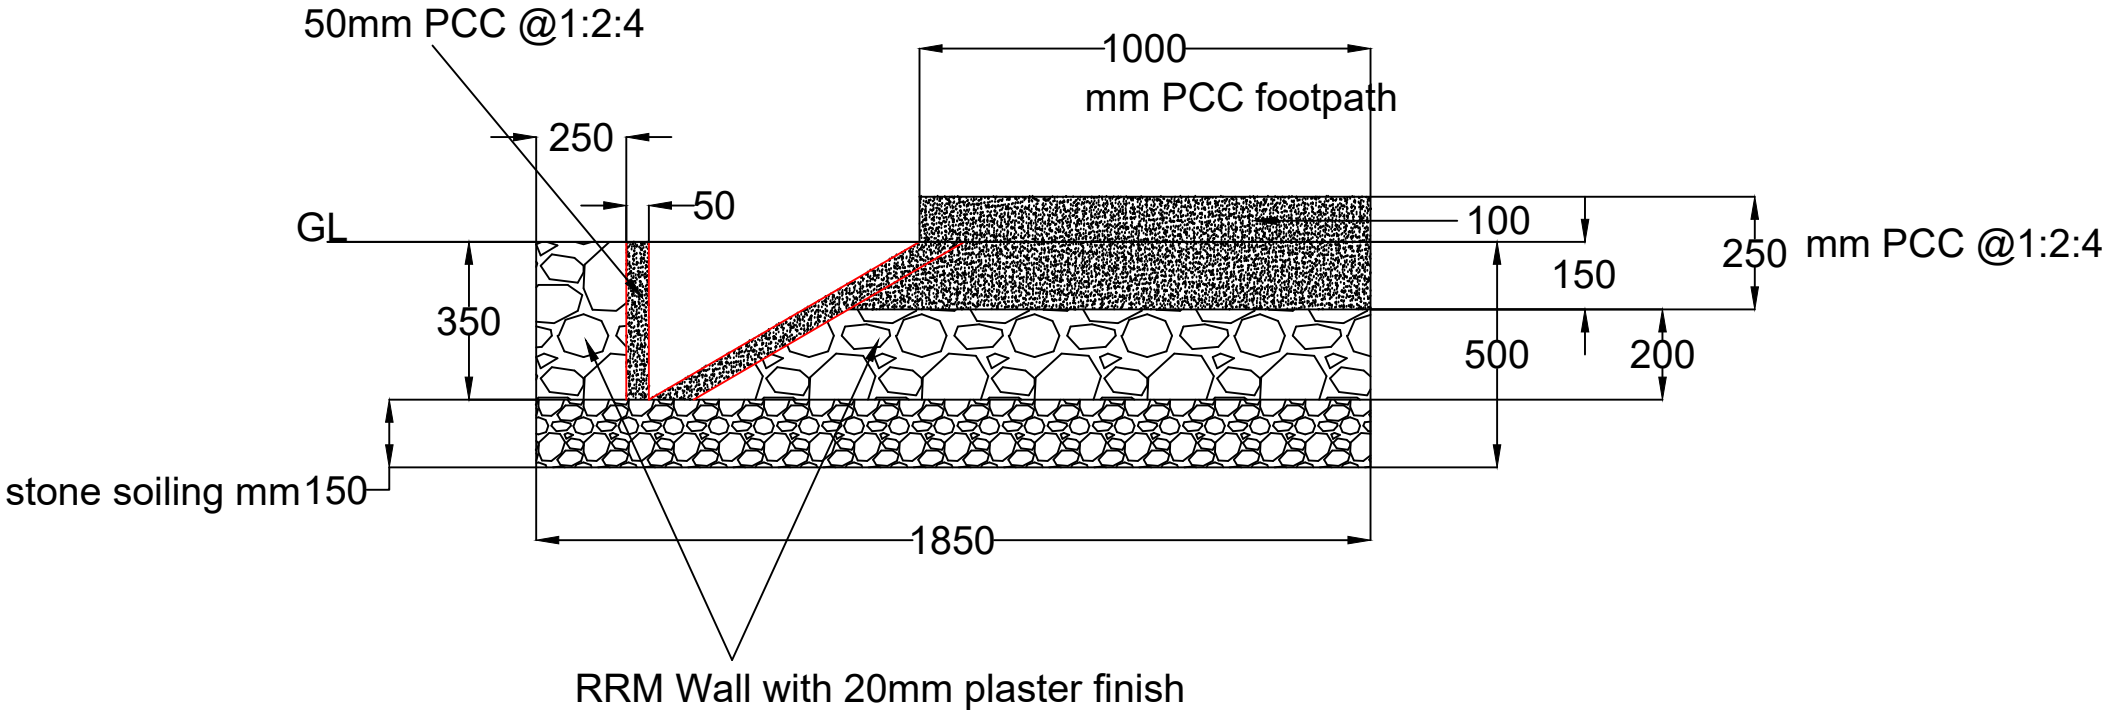

Cross section of L-shaped drain